IMPERVIOUS AREA EXHIBIT

~fof~ THE HARBOR AT EAST GULL
~for~ HARSTAD HILLS, INC.

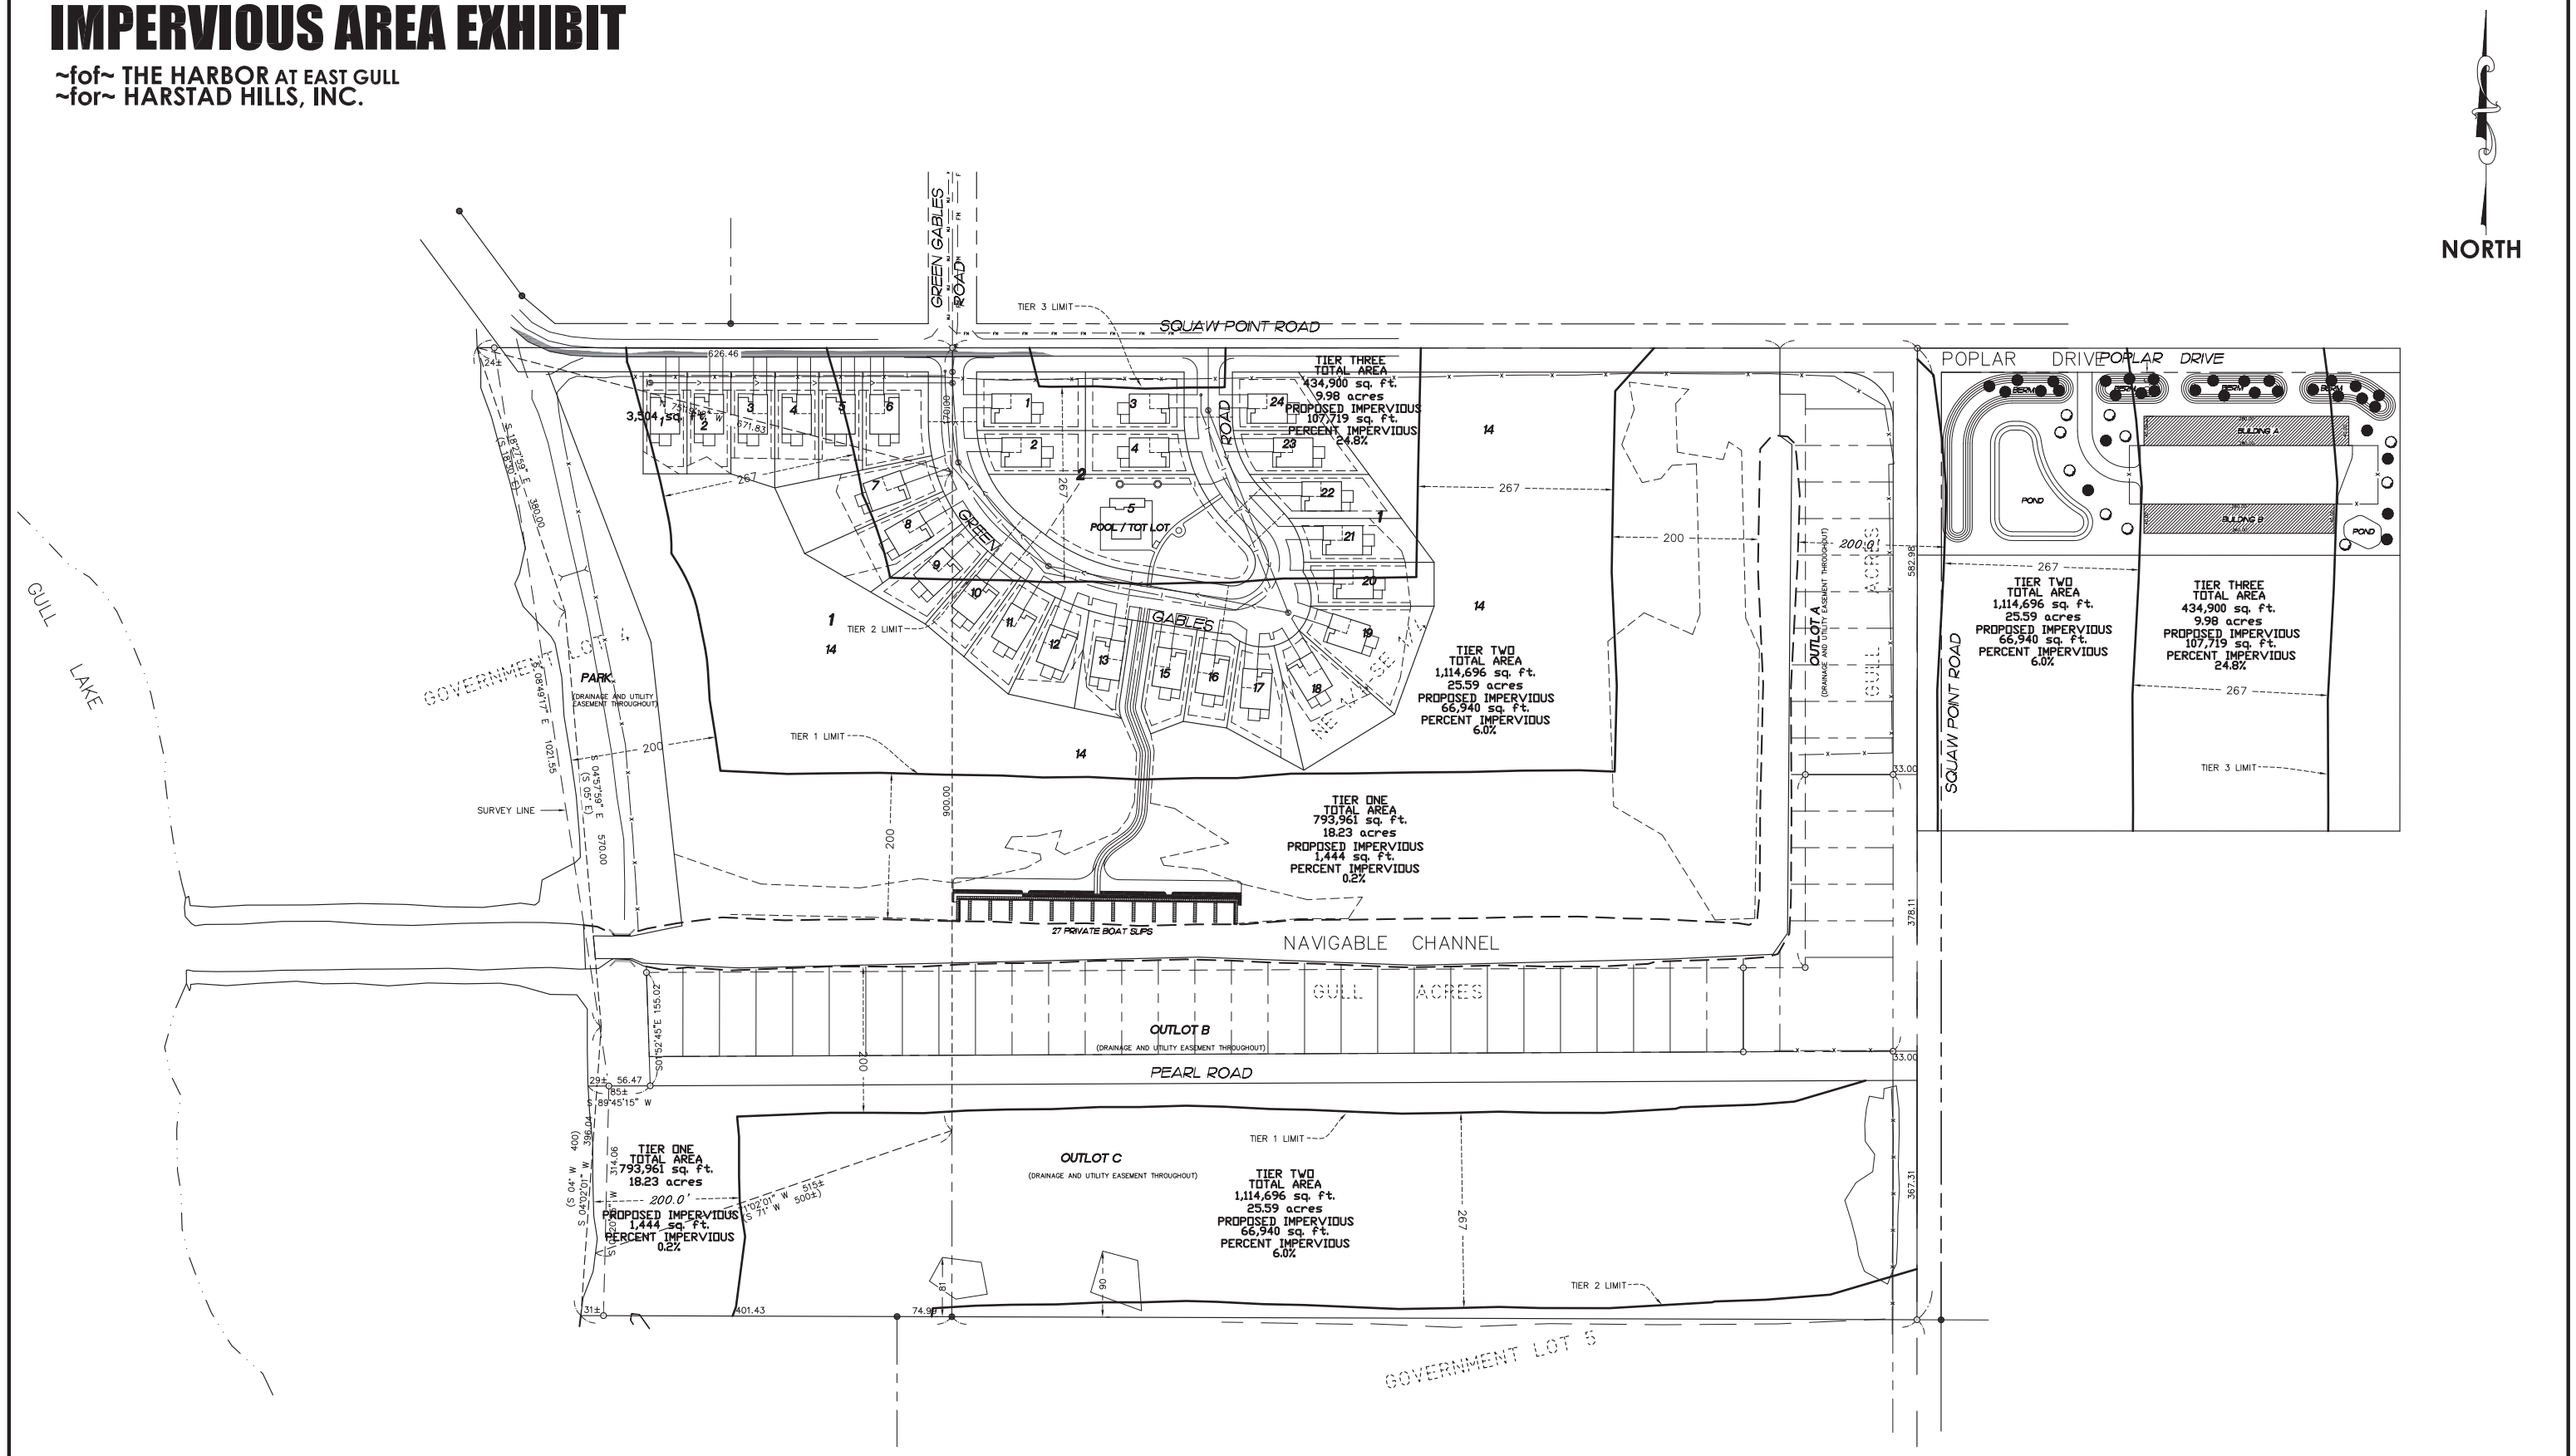

E. G. RUD & SONS, INC.
EST. 1977
Professional Land Surveyors
6776 Lake Drive NE, Suite 110
Lino Lakes, MN 55014
Tel. (651) 361-8200 Fax (651) 361-8701
www.egrud.com

NOTES

3,256 SQ. FT. OF IMPERVIOUS OUTSIDE OF TIERS

DRAWN BY: MMD	JOB NO: 13708PP	DATE: 08/23/16	
CHECK BY: DWO	SCANNED ☐		
1			
2			
3			
NO.	DATE	DESCRIPTION	BY

GRAPHIC SCALE

100 0 50 100 200 400

(IN FEET)
1 inch = 100 ft.

13708PP